

Prestige Nirvana's

Clubhouse





About

Prestige Group, established in 1986, is one of India's most respected real estate developers with a diversified portfolio spanning residential, commercial, retail, hospitality, and leisure sectors. With 300+ completed projects, 56 ongoing developments, and over 728 acres of land bank, Prestige is recognized for delivering landmark developments and industry-leading innovation across India.

Prestige Club Nirvana is a thoughtfully designed lifestyle destination featuring five premium guest rooms, including one Suite Room and four Deluxe Rooms, equipped with modern amenities for a comfortable stay. The club offers a range of recreational and hospitality facilities, highlighted by The Falcon Café, an all-day dining restaurant serving breakfast, lunch, and dinner.

The clubhouse also features air-conditioned banquet halls and a landscaped event lawn, making it an ideal venue for seminars, workshops, celebrations, social gatherings, and private events. Designed to foster community interaction and leisure, Prestige Club Nirvana delivers a refined experience for residents and guests alike.

Project Summary

Location: *Budvel Village, Ranga Reddy District, Telangana*

Project Type: *Clubhouse Development*

Total Site Area: *5,643.02 Sq.yds (50,787.18 Sq.ft / 4,719.34 Sq.m)*

Total Built-up Area: *19,643.00 Sq.ft (1,825.36 Sq.m)*

No. of Floors: *Ground + 1 Floor*



Master Plan




60'-0" WIDE INTERNAL ROAD

Entrance





Prestige
GROUP
Add Prestige to your life



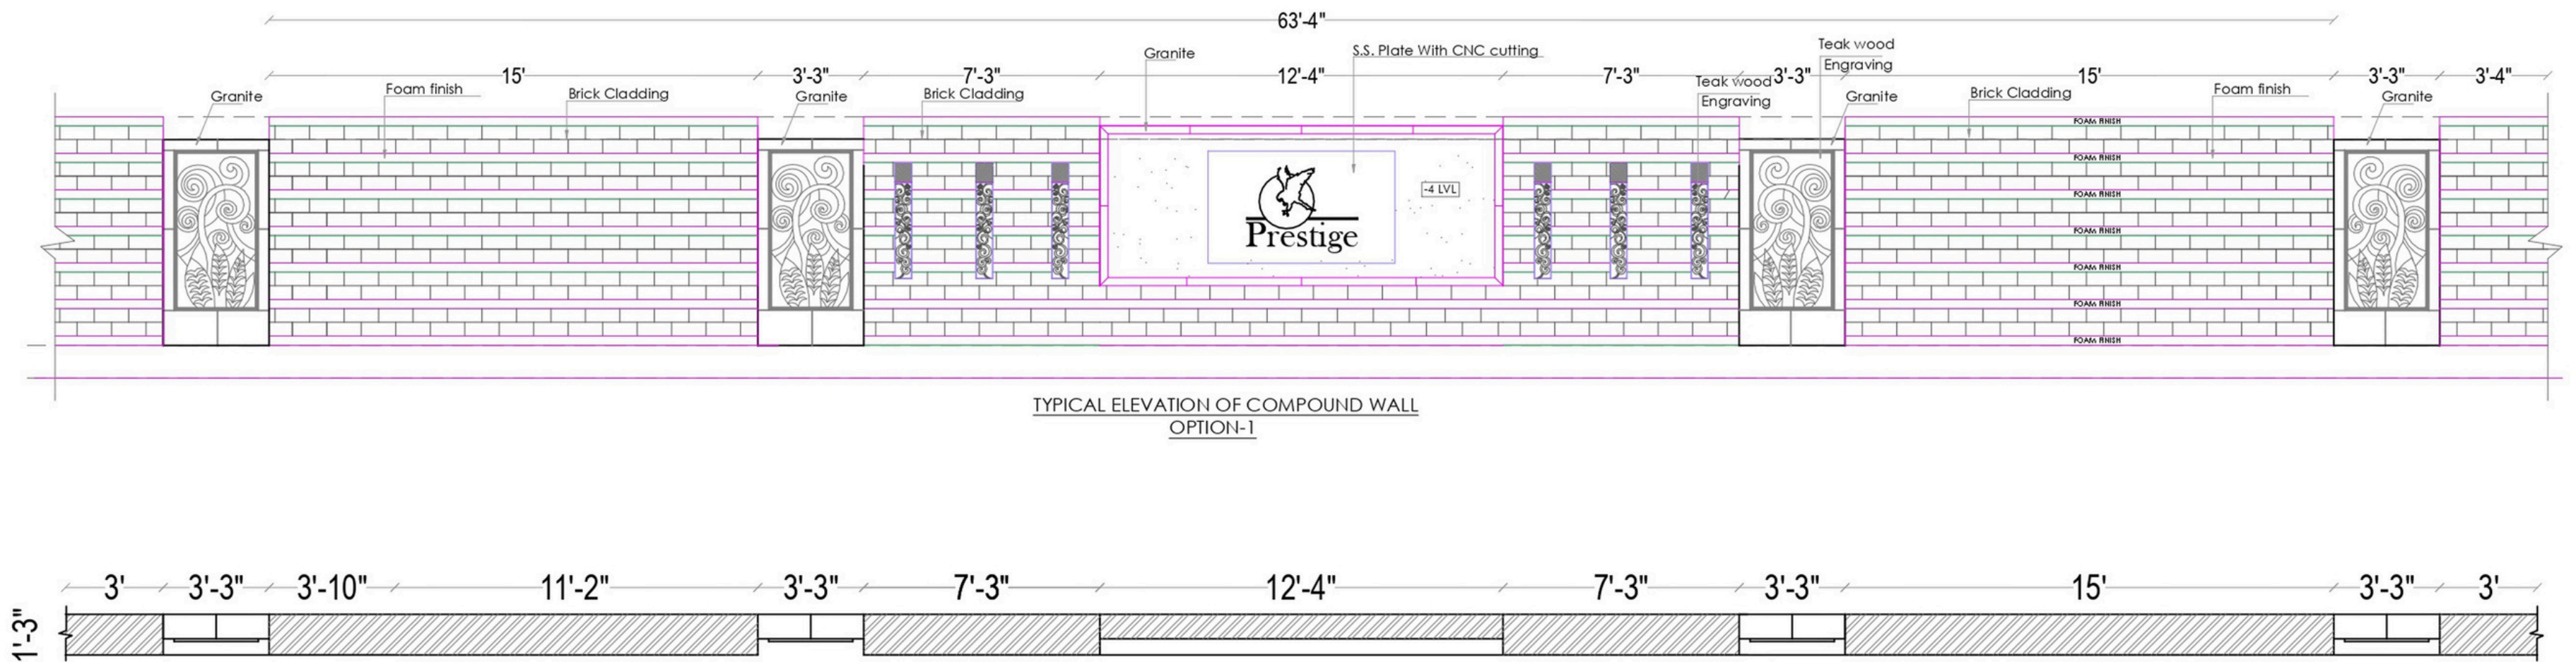


Compound Wall



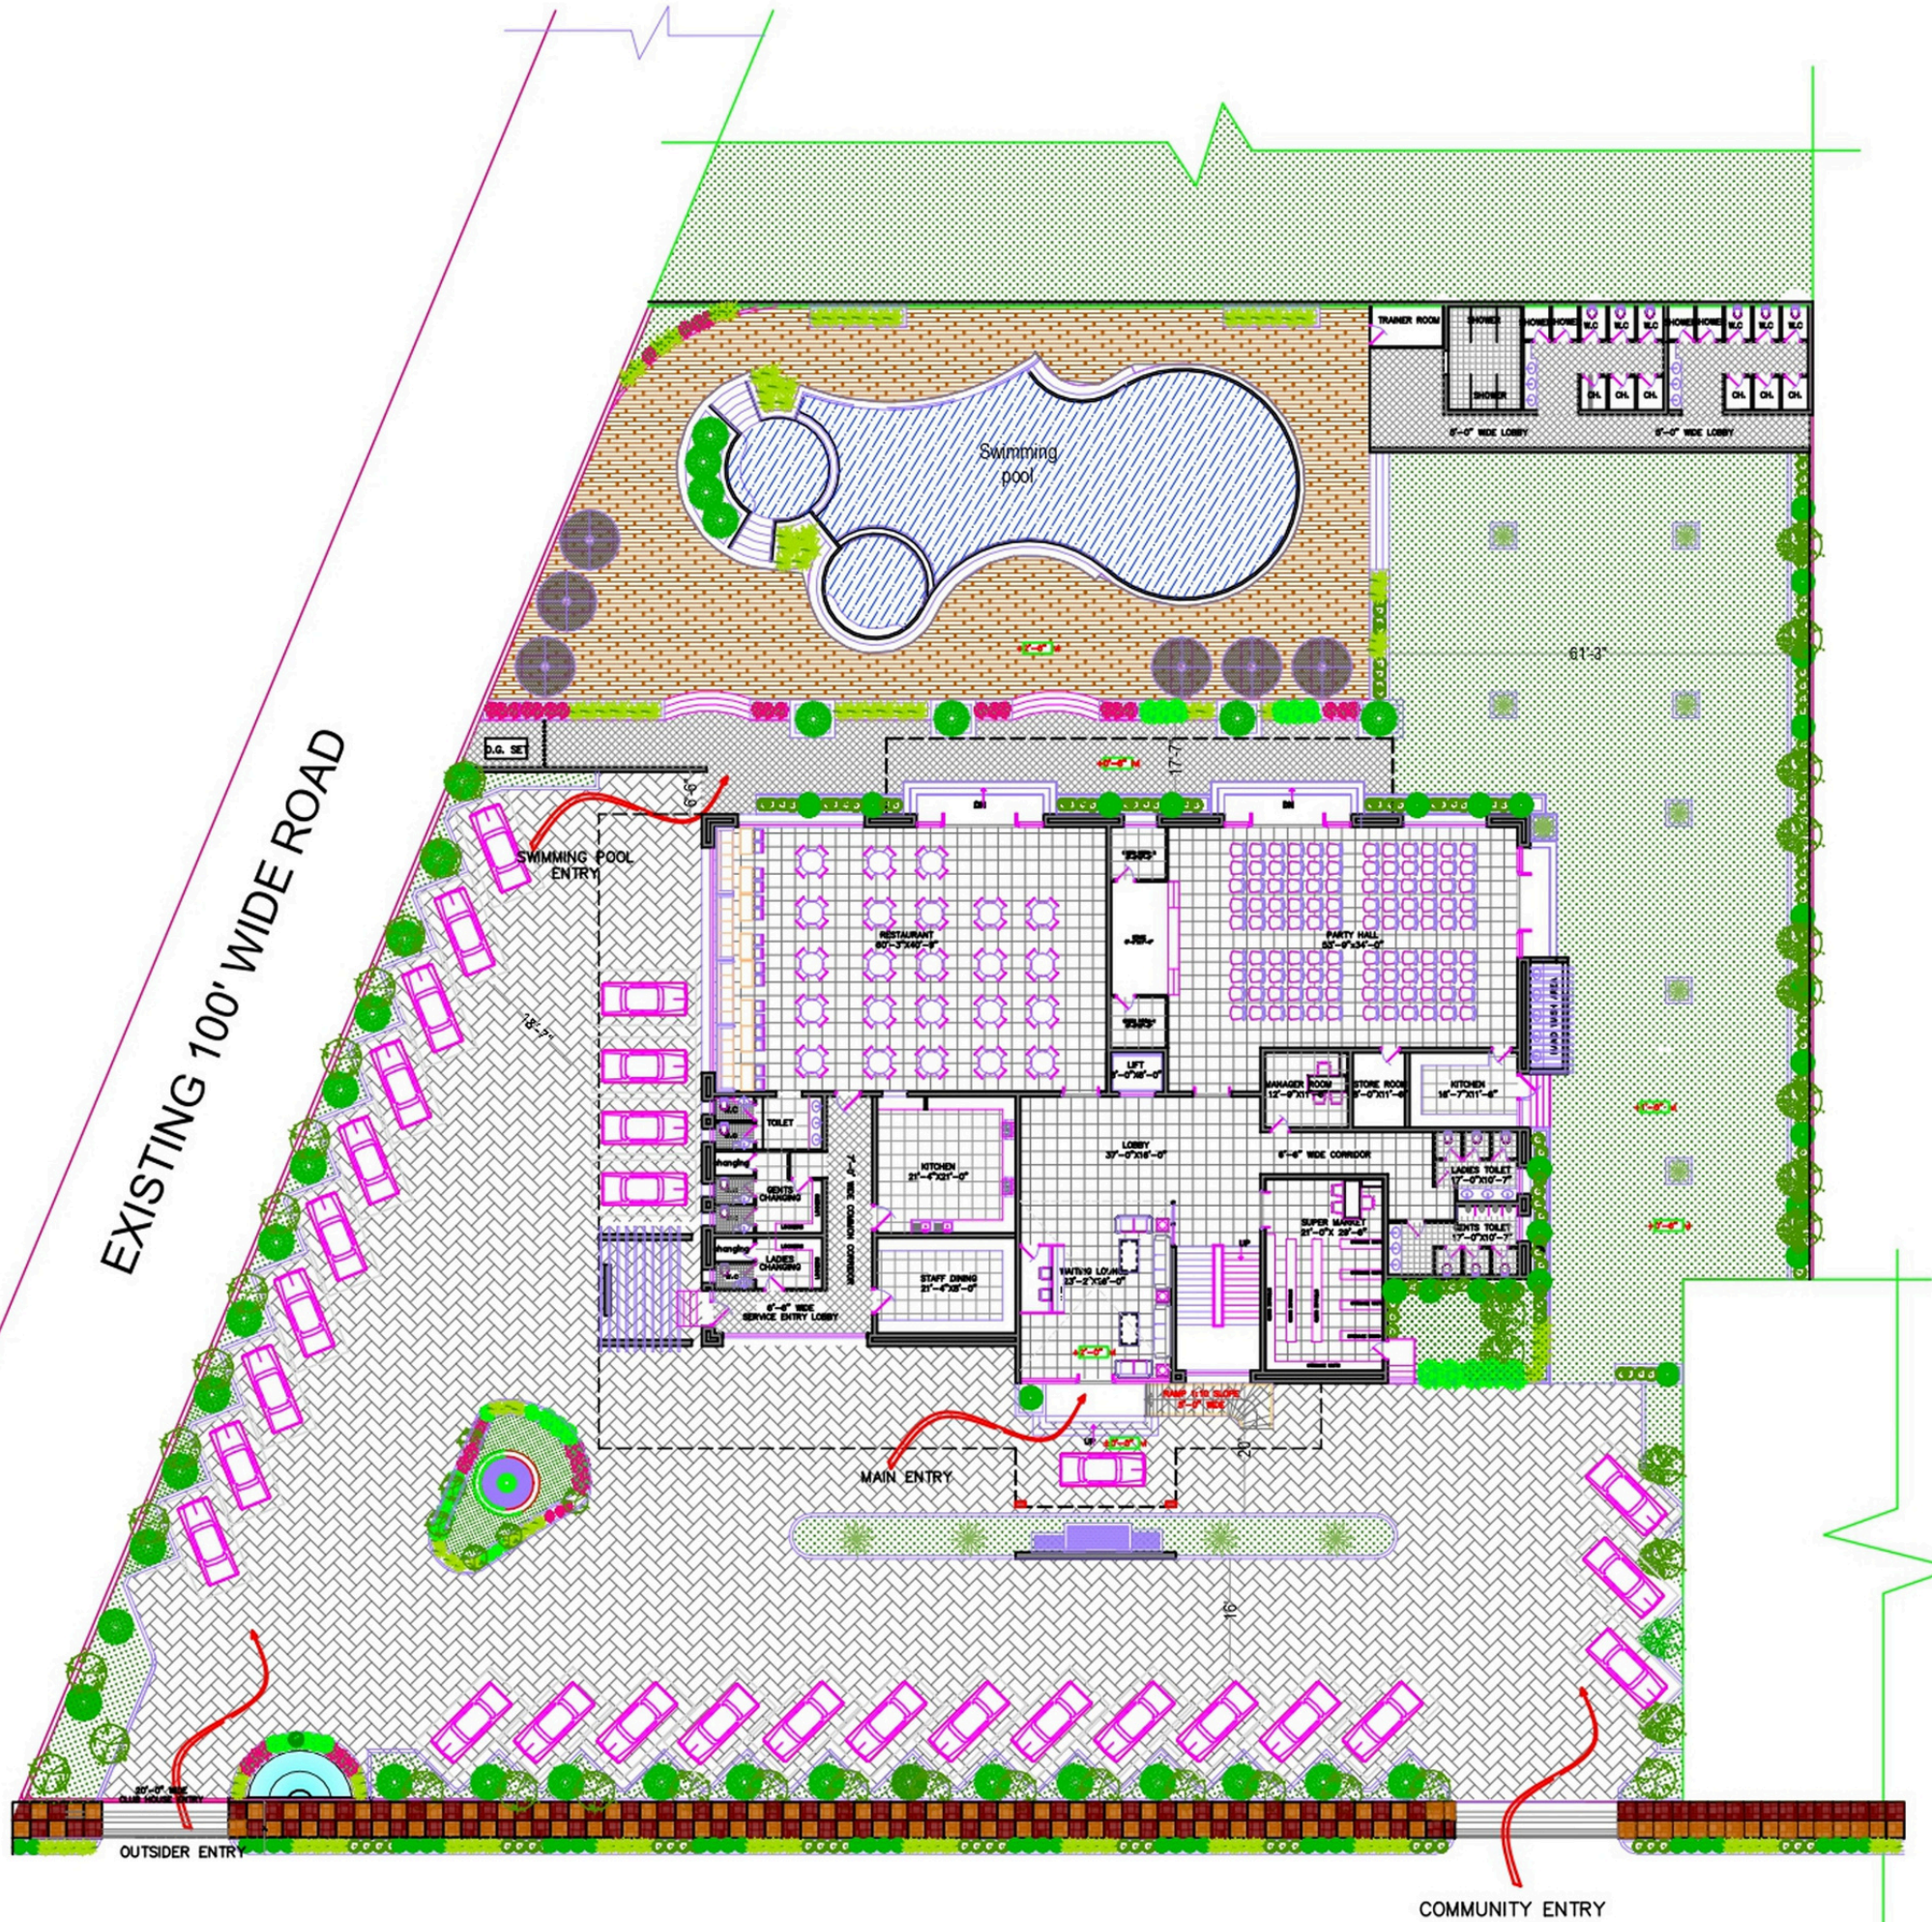


Clubhouse Site Plan




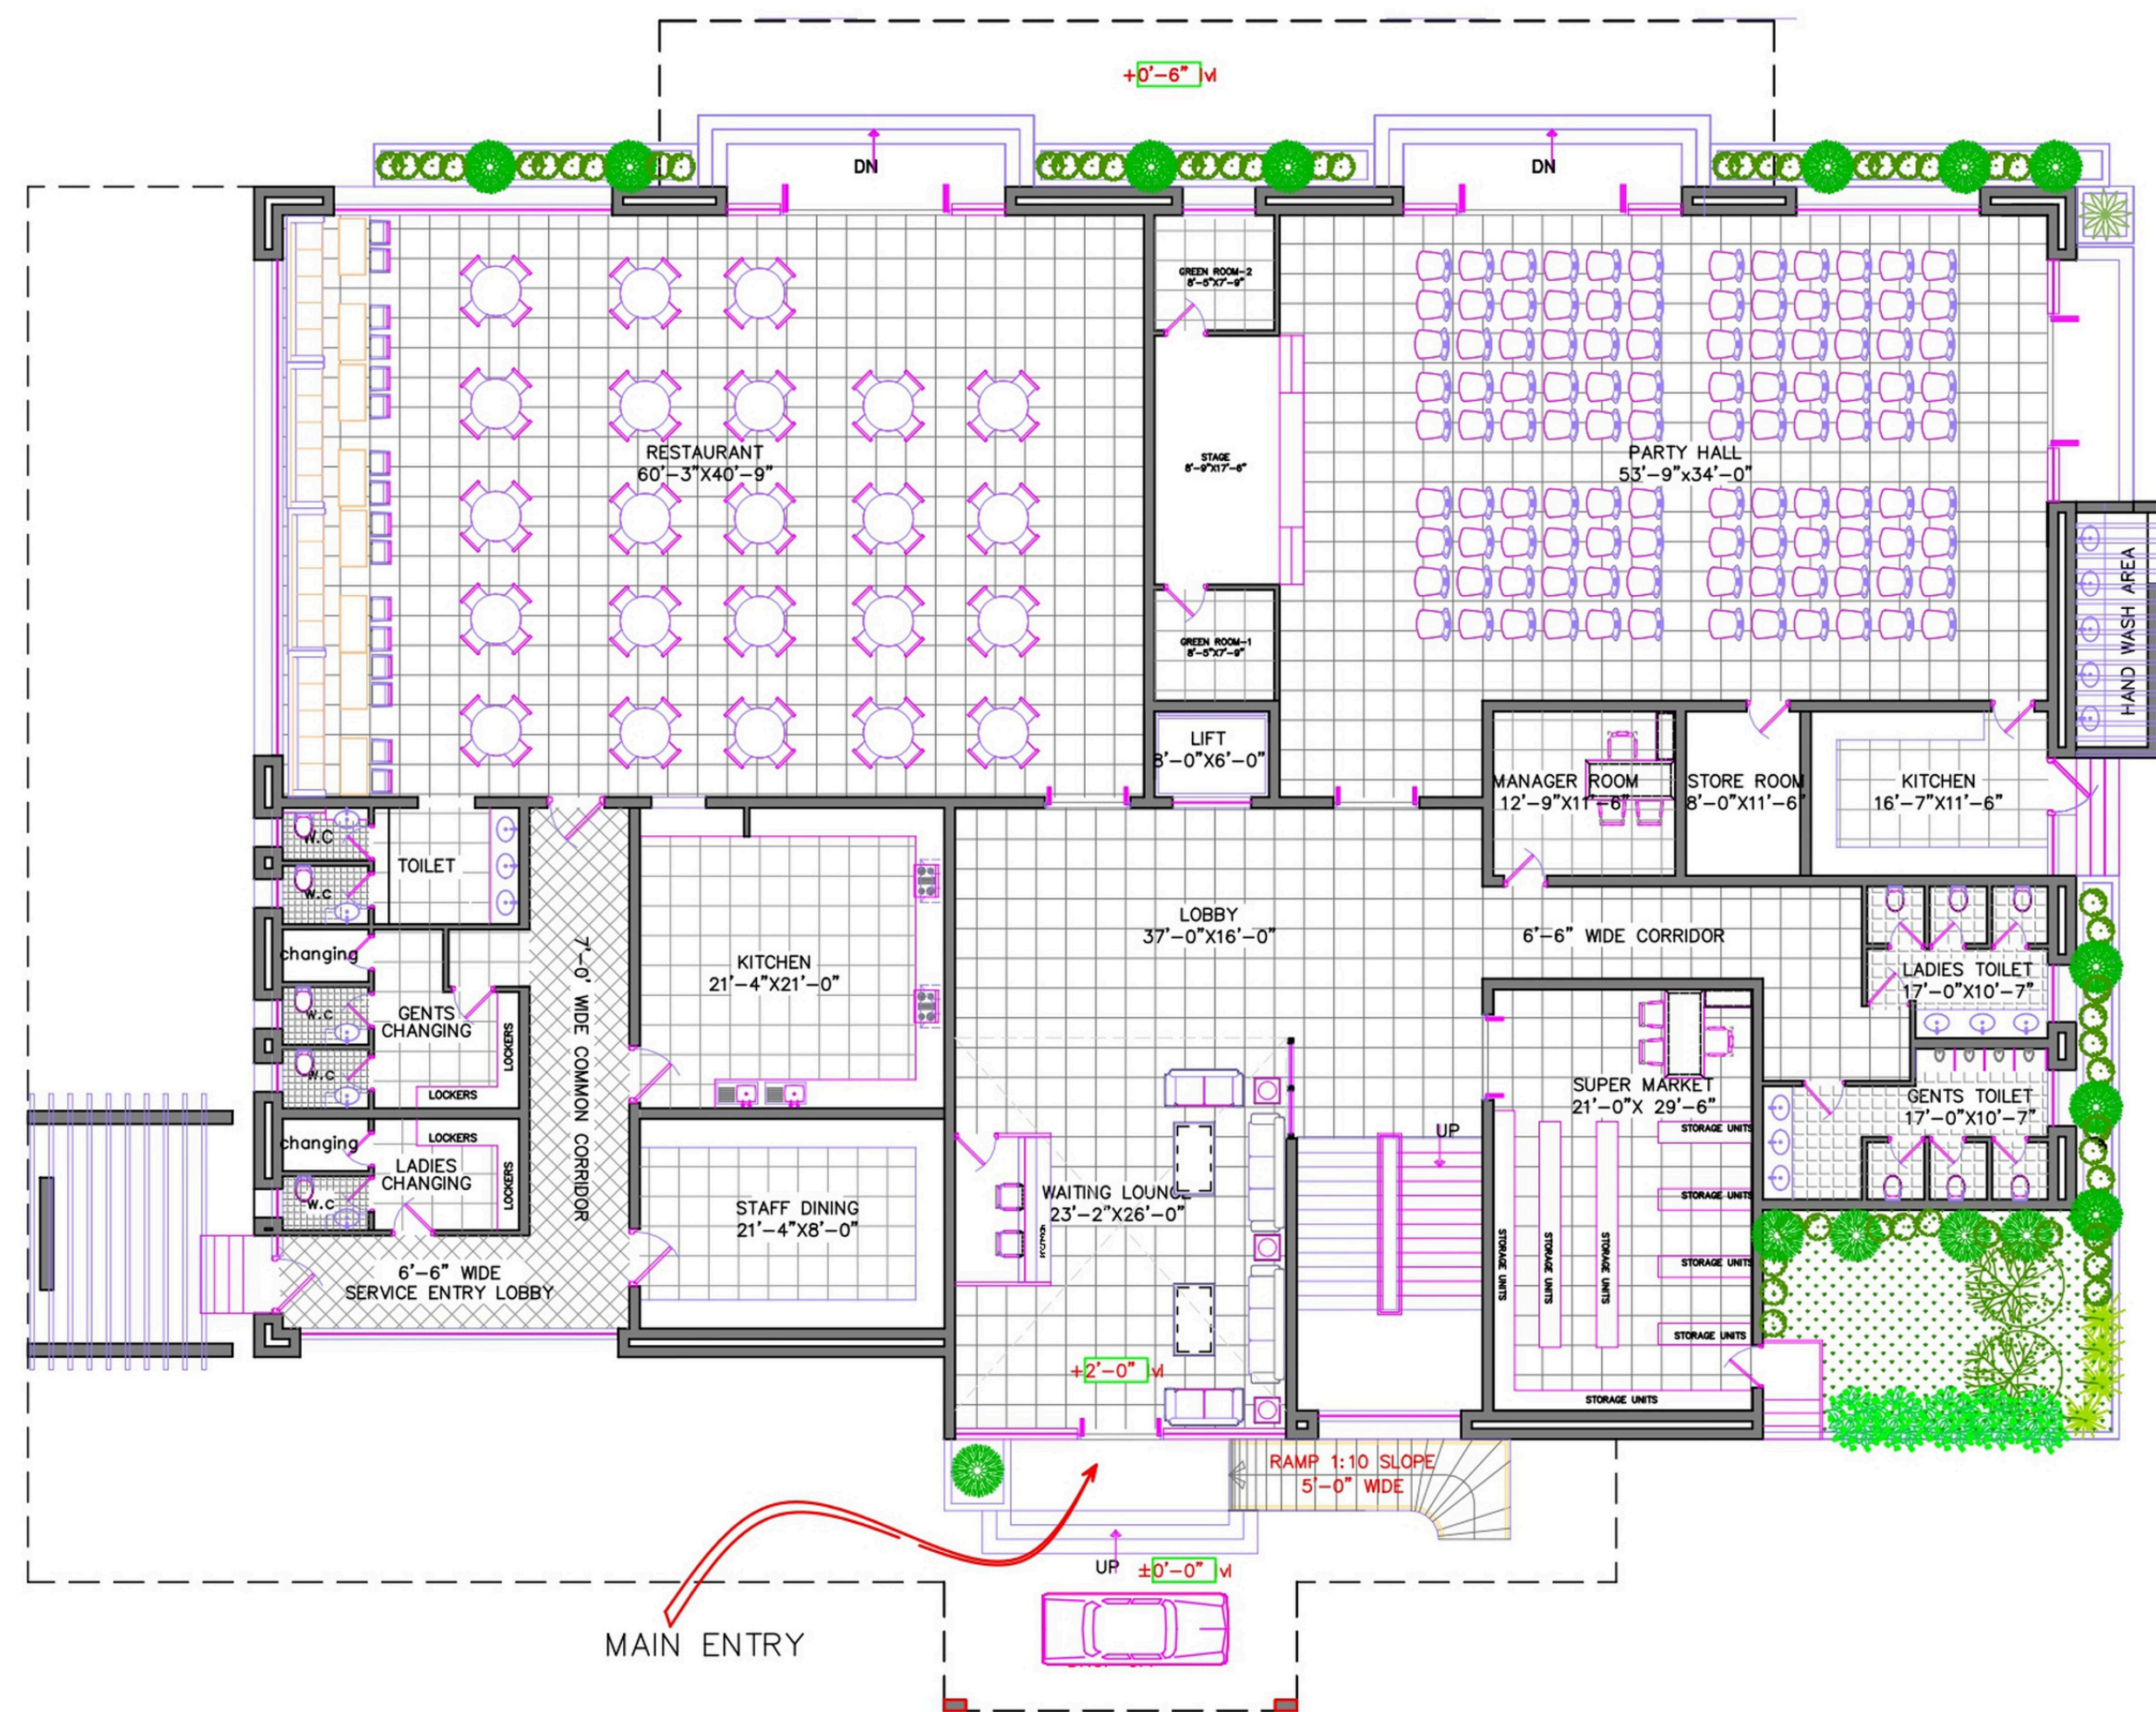


Ground Floor

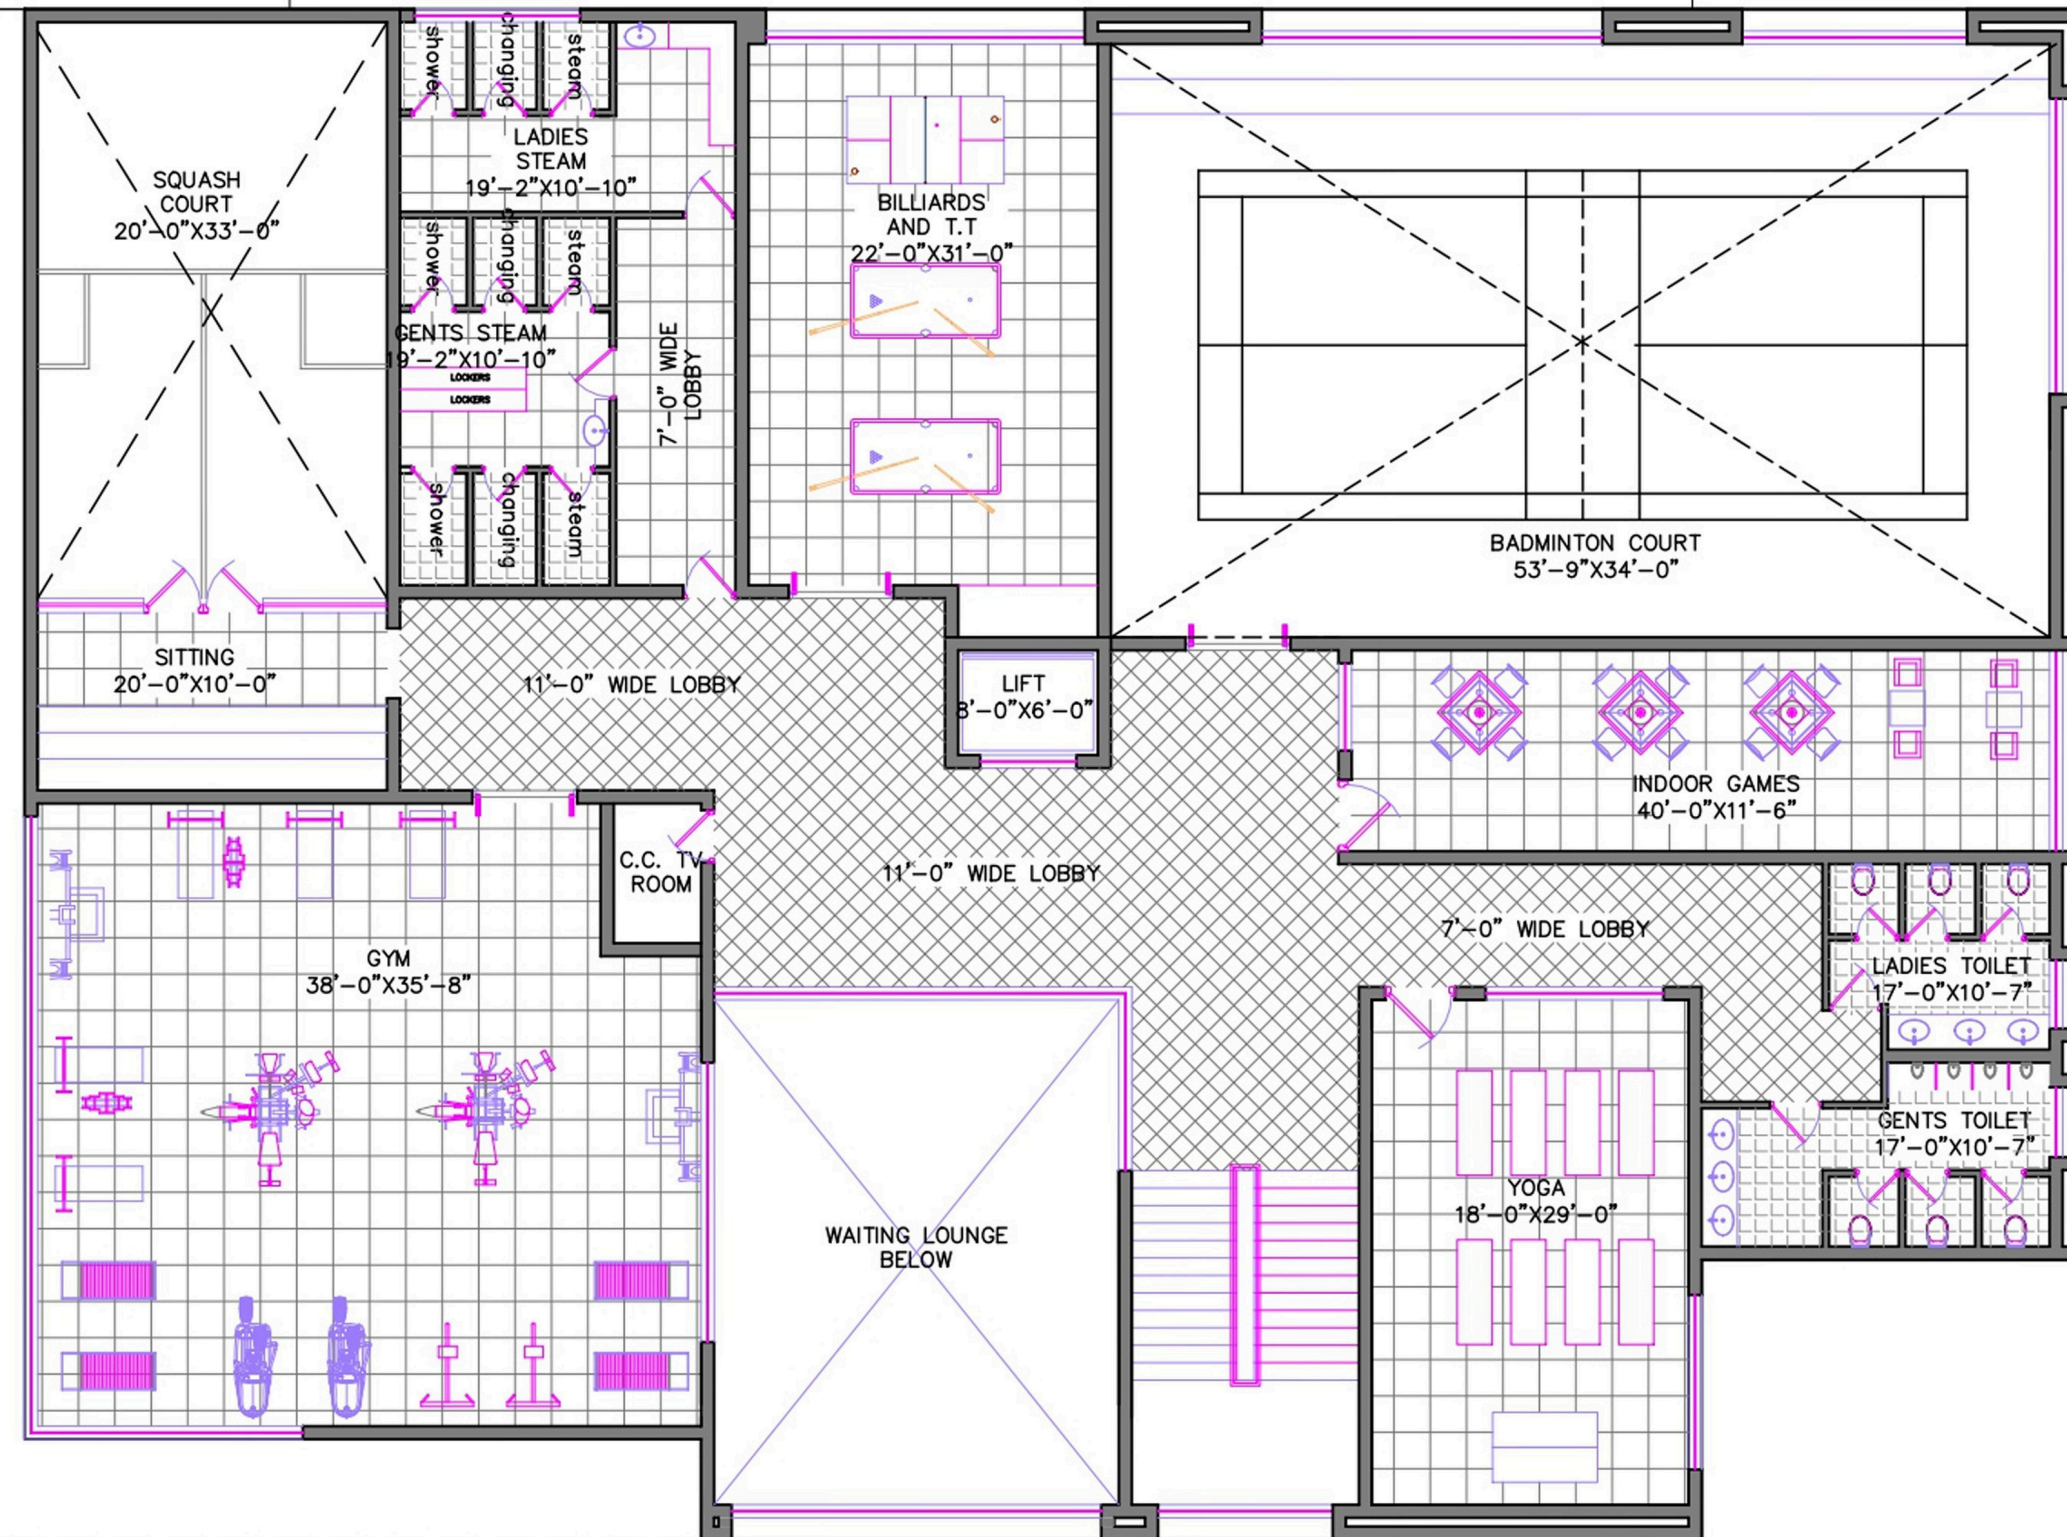


First Floor

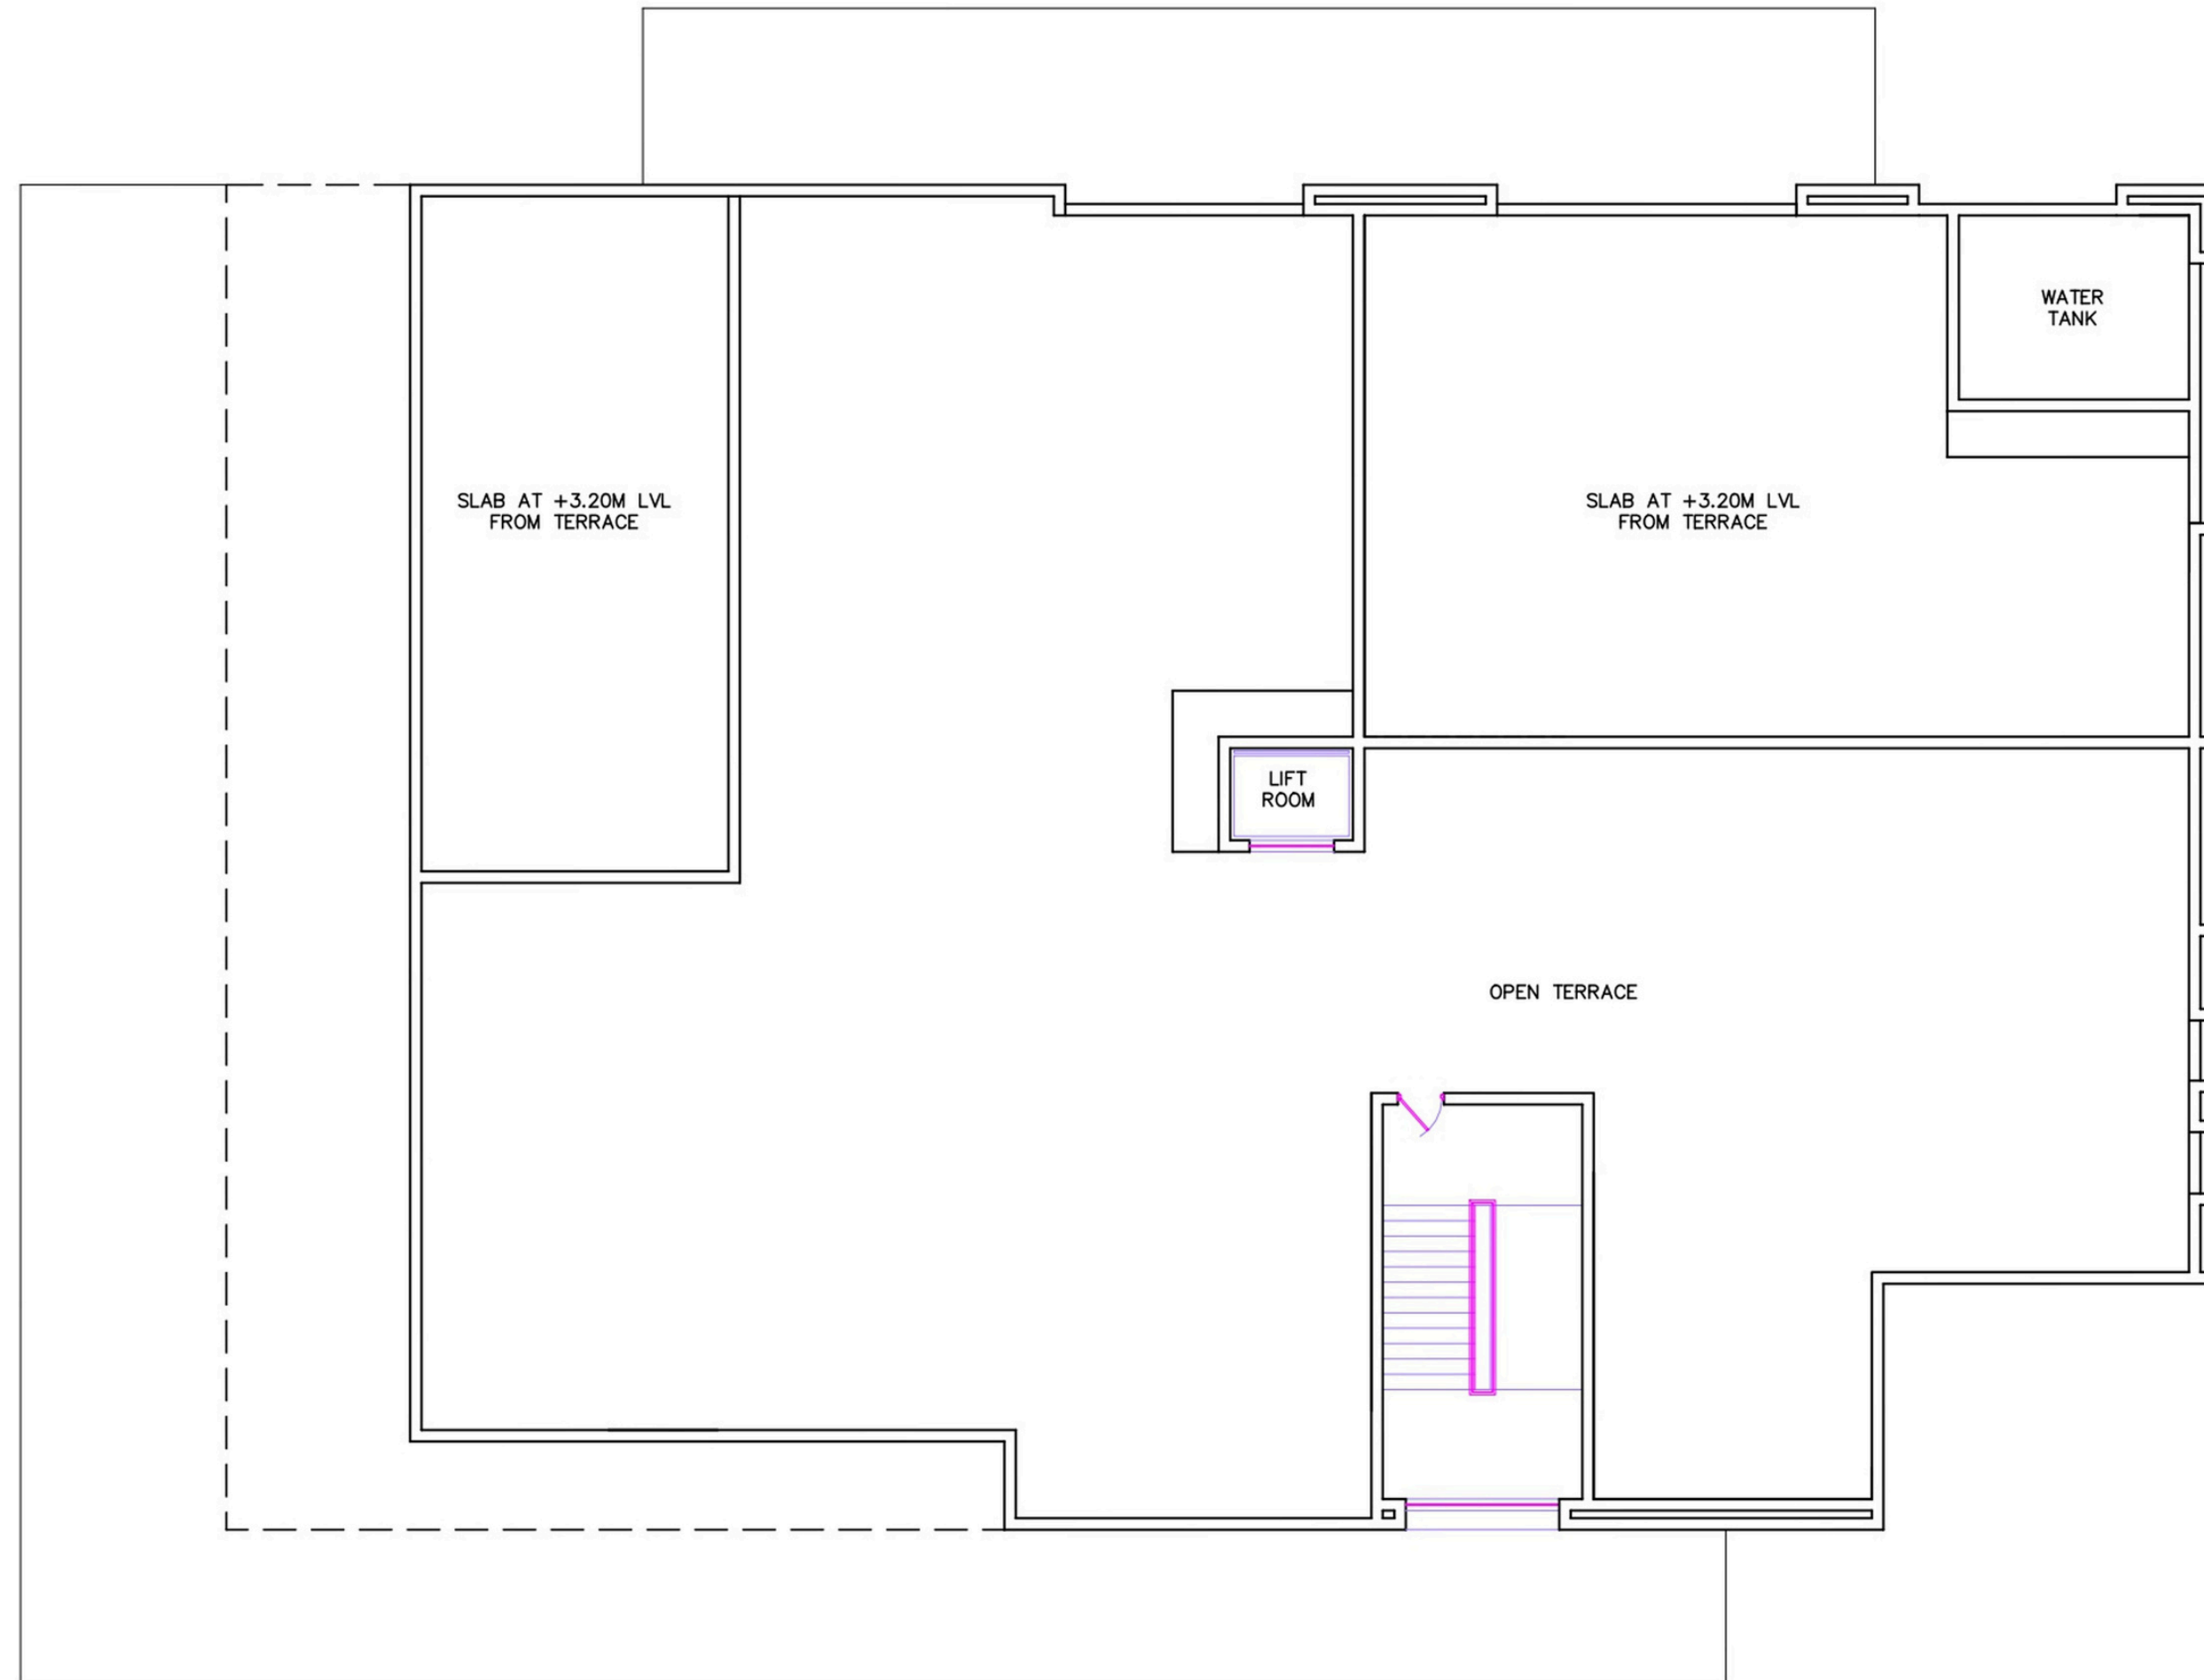


Terrace Floor

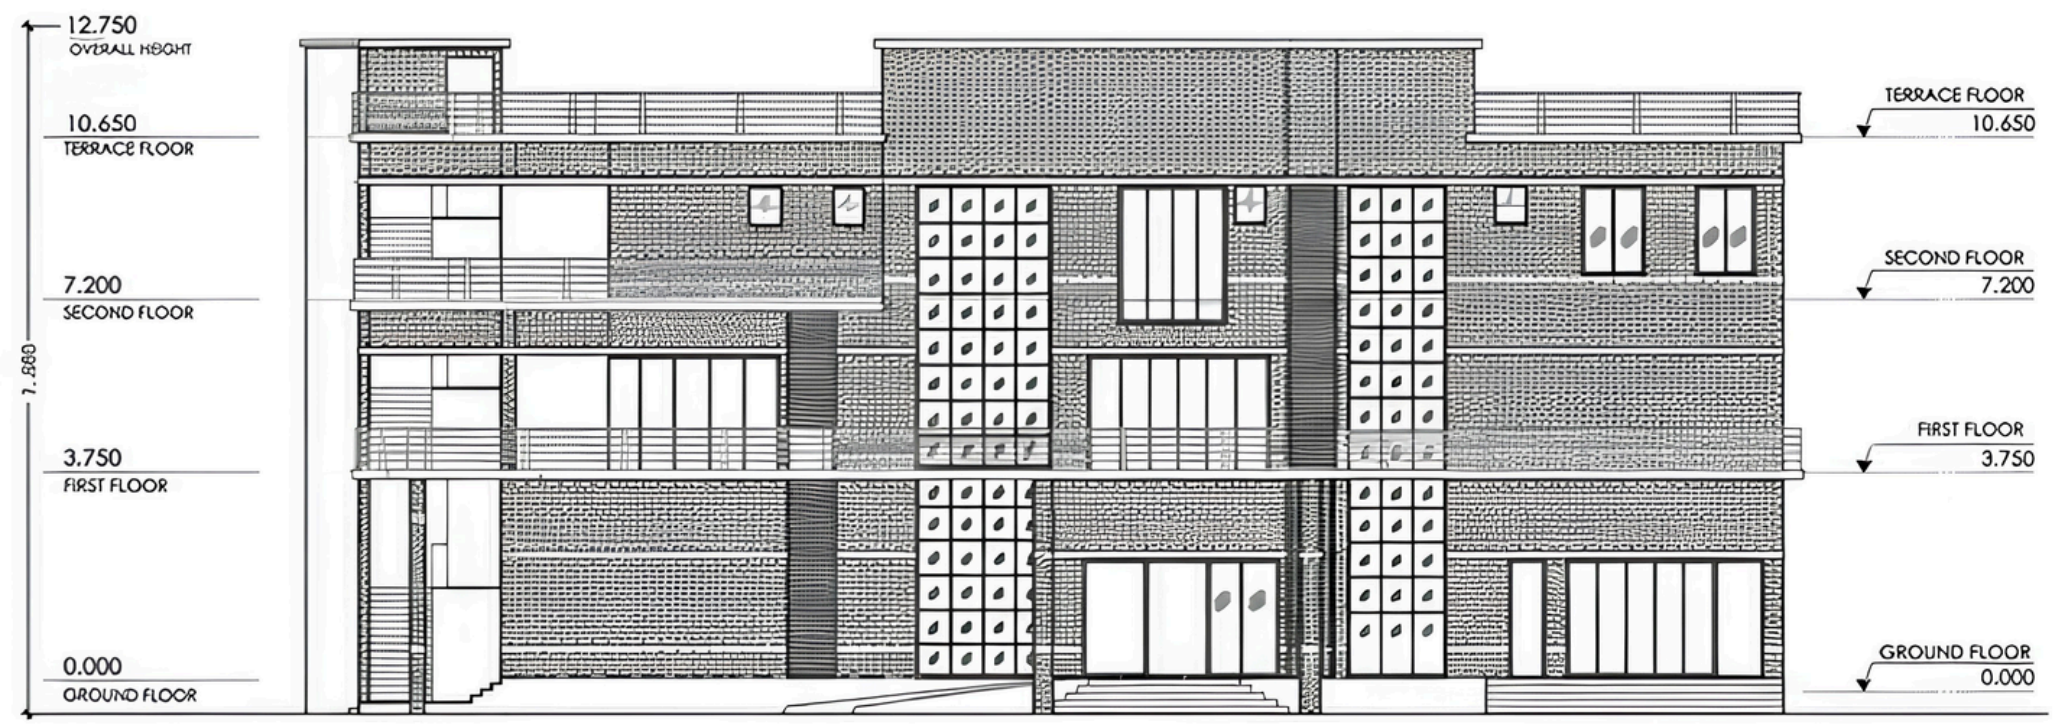


EAST ELEVATION

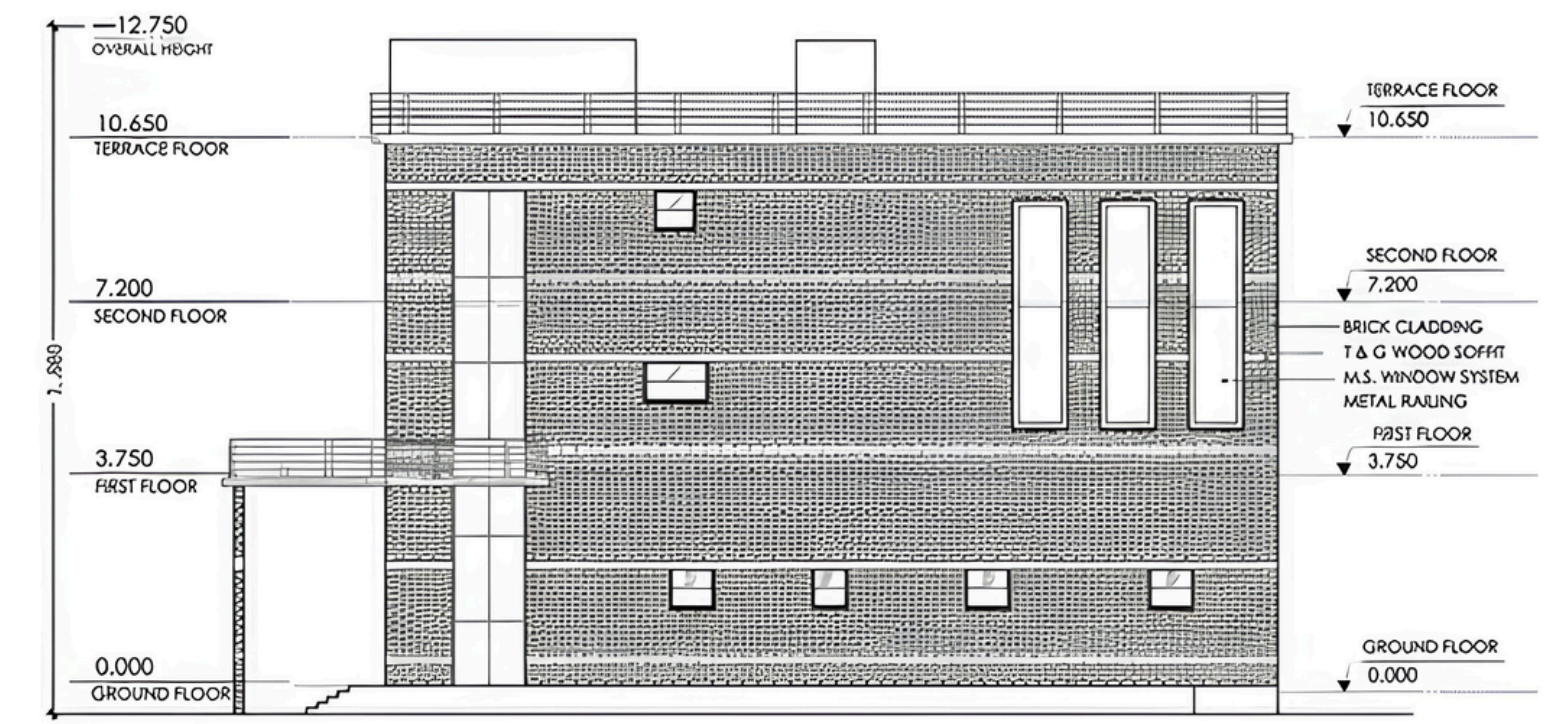

NORTH ELEVATION

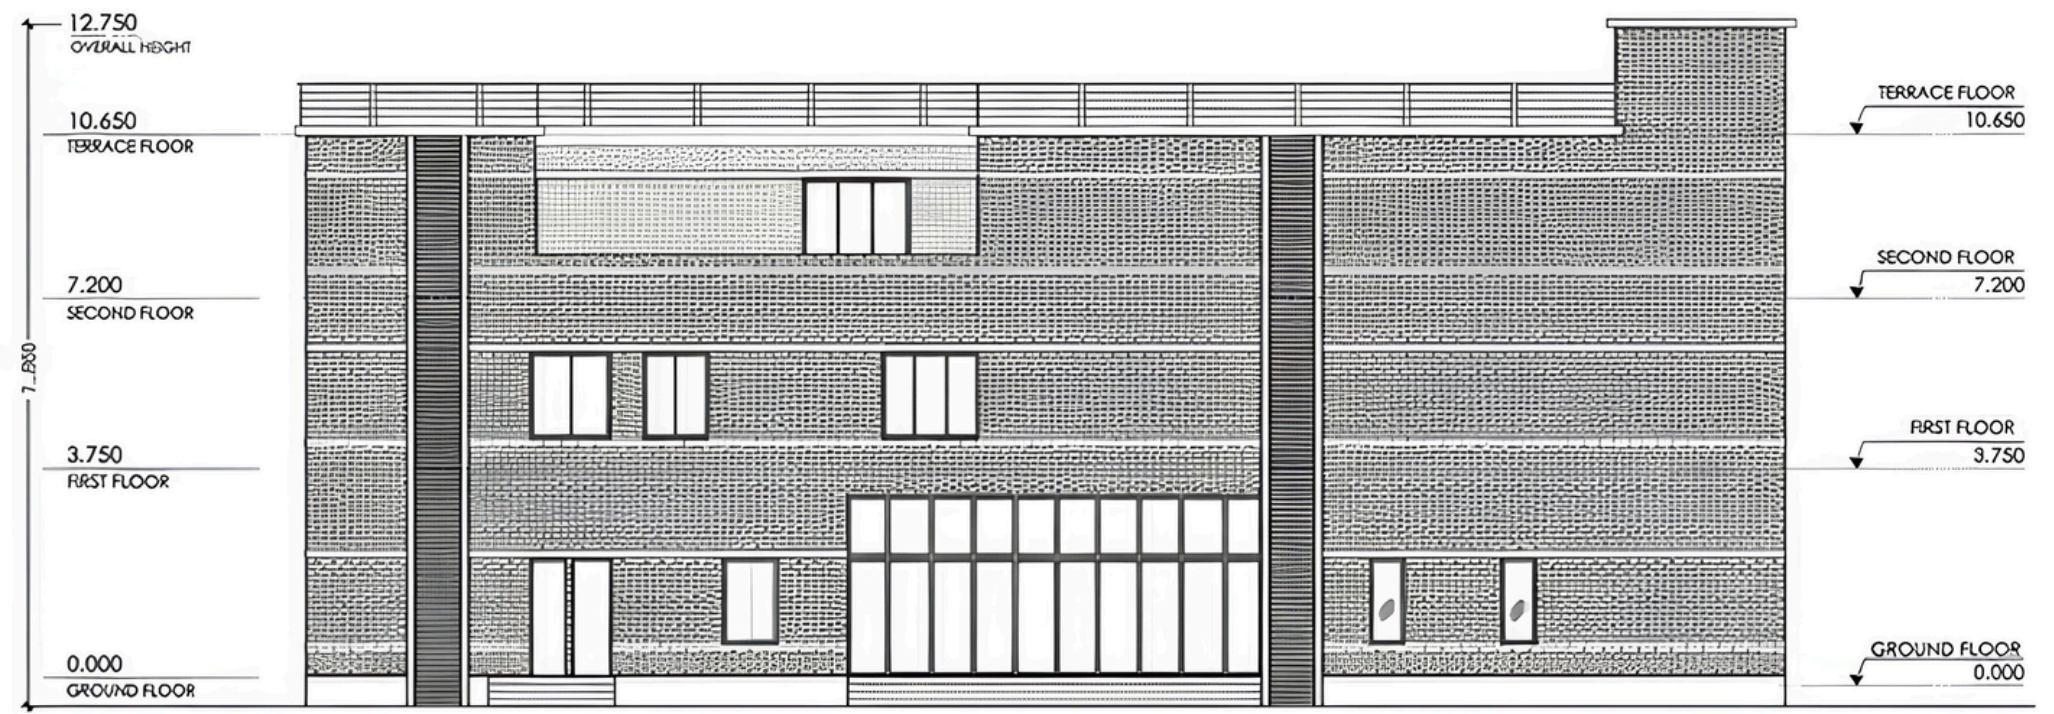

WEST ELEVATION

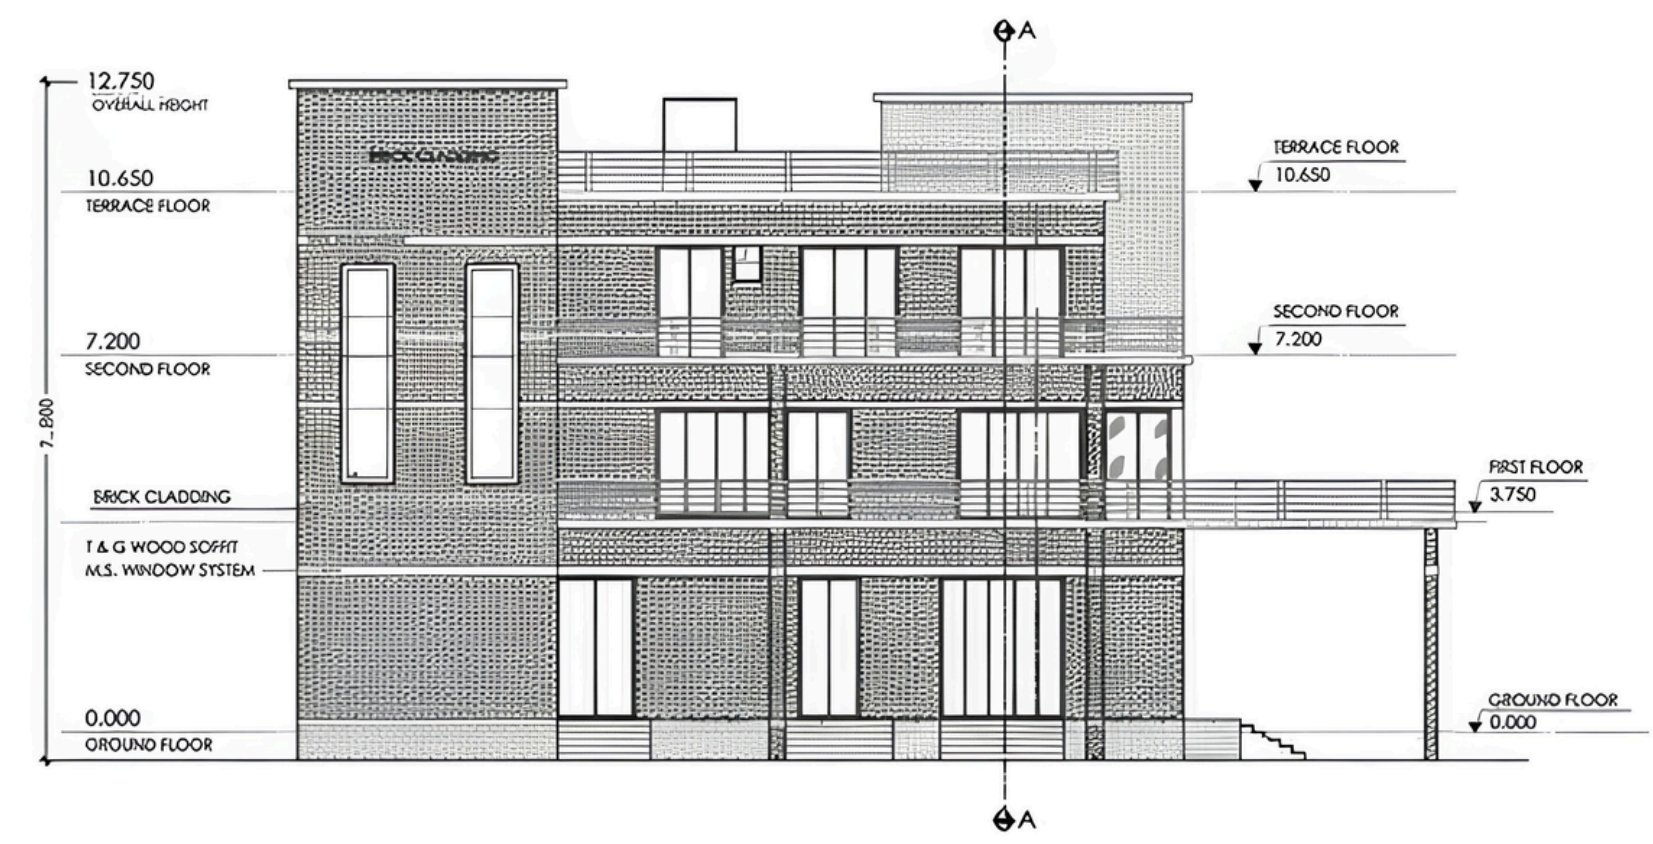

SOUTH ELEVATION








Clubhouse with Park

GROUND FLOOR PLAN
SCALE 1:100

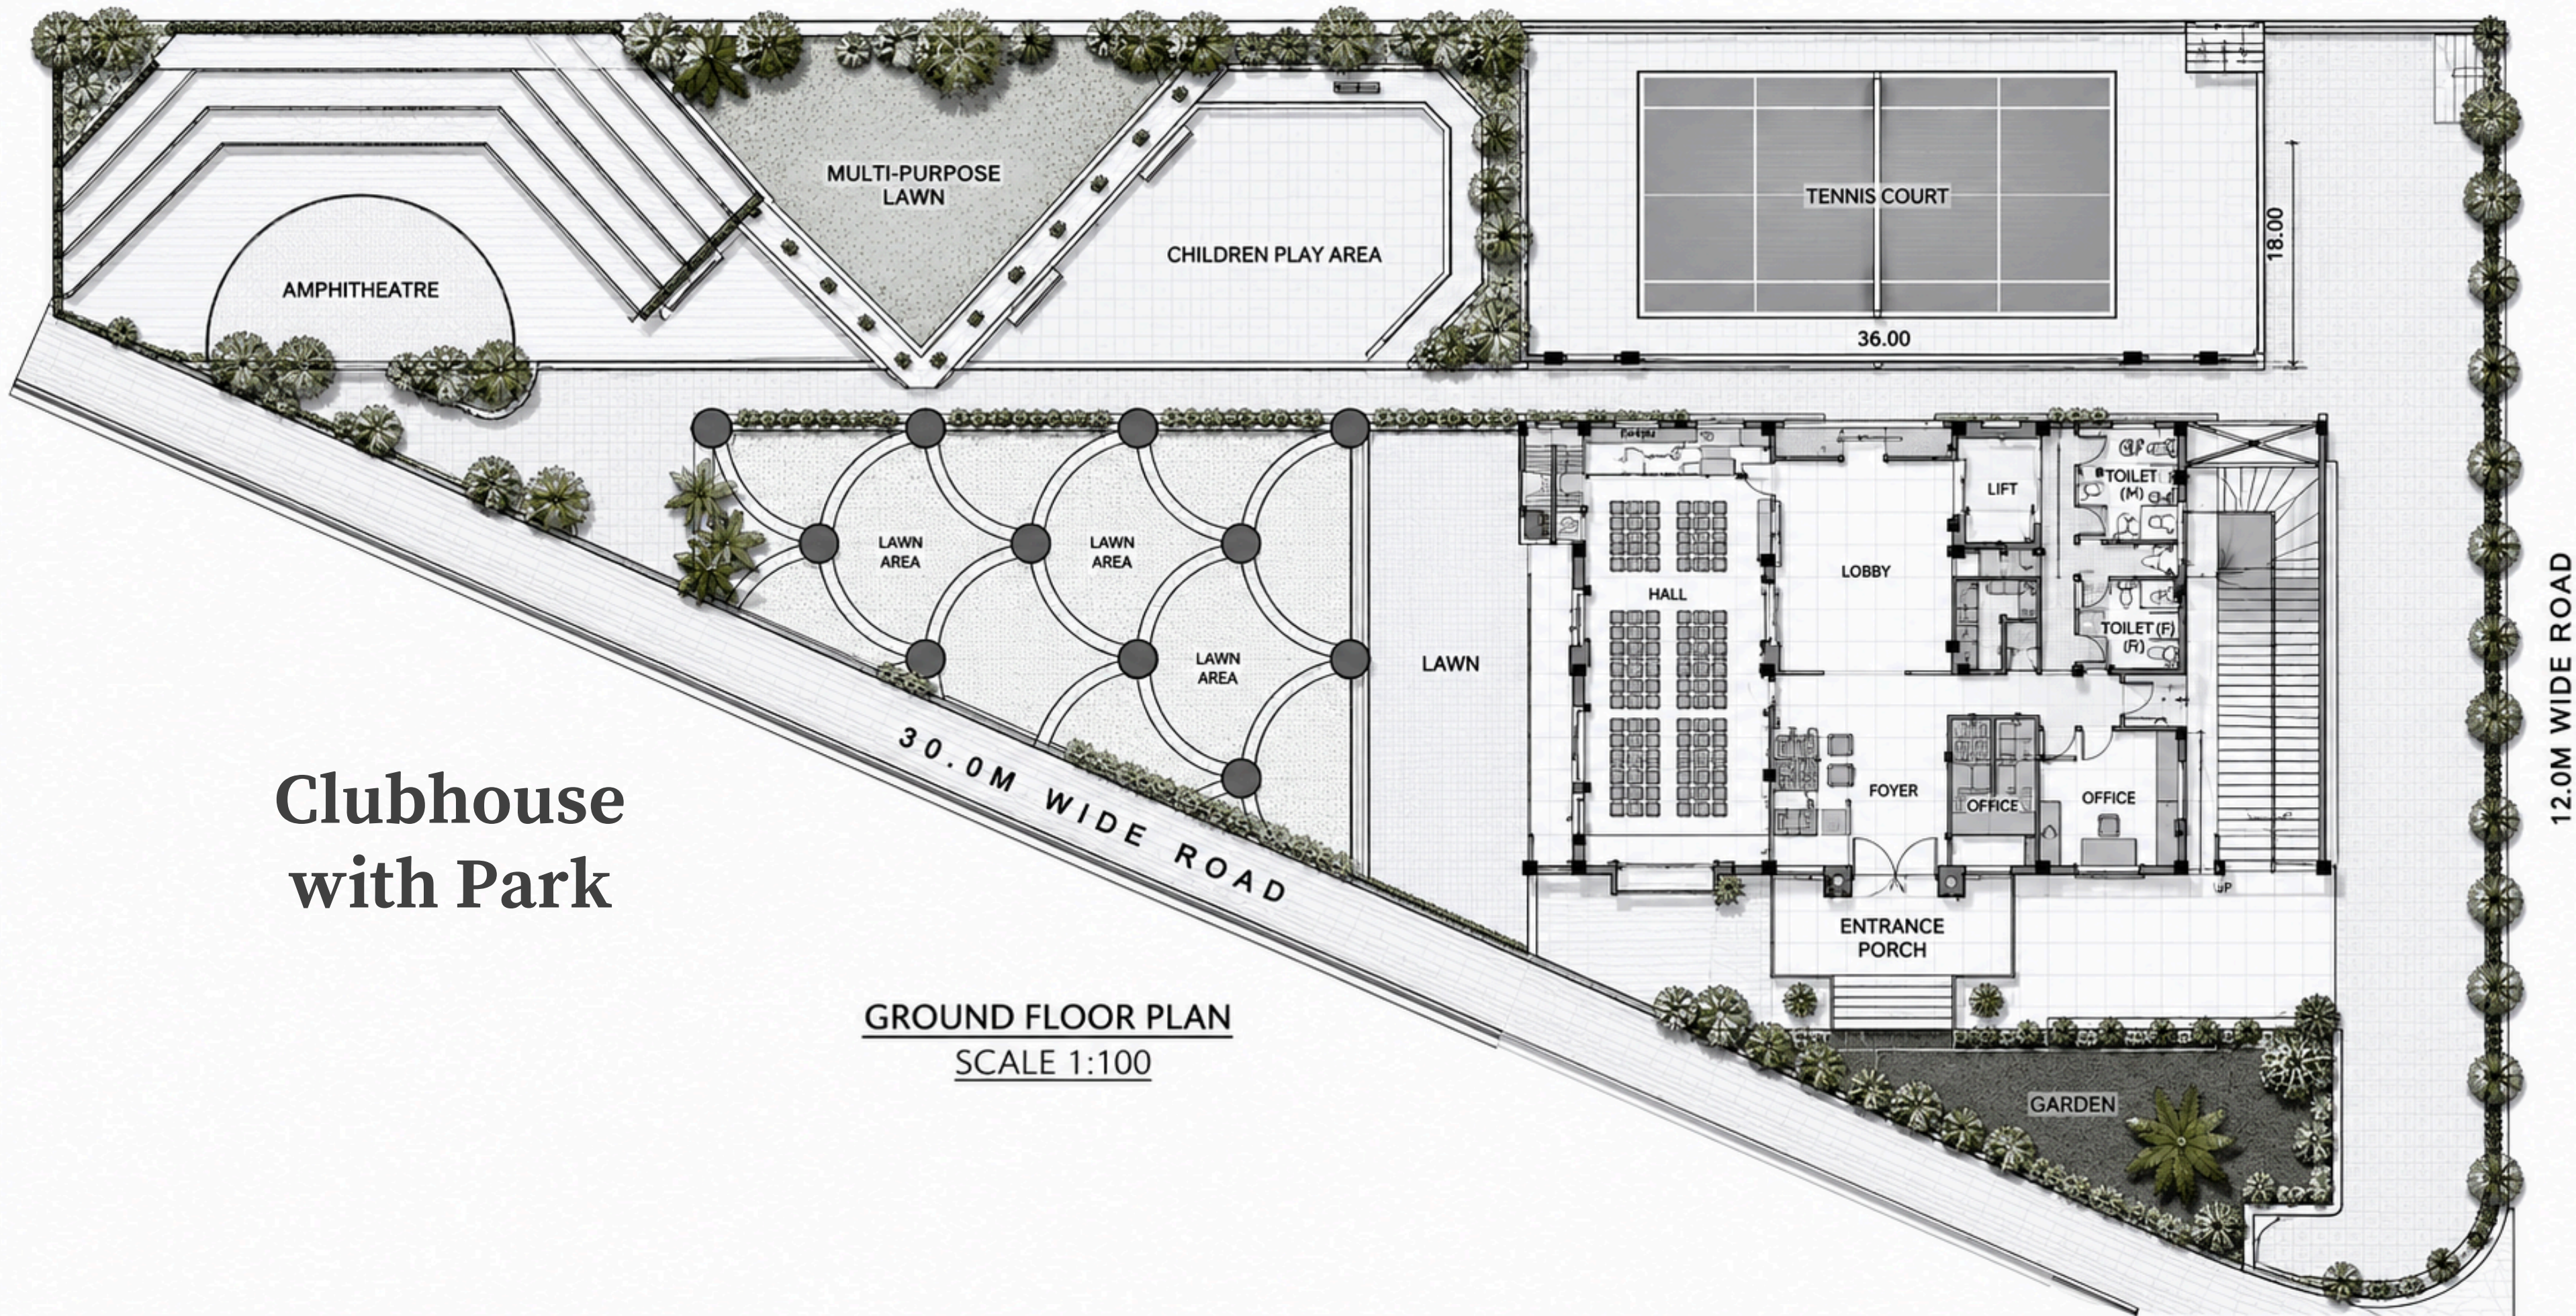









Our Prestigious Clients

